VER.	AMENDMENT	AUTHORISED BY	DATE
2	ADDITION OF SHEET 1	ABC	

FOR INSET SEE SHEET 2

LOT	FORMER PI/TENURE	ON PLAN\DIAGRAM	TITLE
LOT 3020	PT LOT 265	DP 220920	CL 335/1976
LOT 3021	PT A18571		
LOT 3022	PT CLOSED ROAD		

INTERESTS AND NOTIFICATIONS

SUBJECT	PURPOSE	STATUTORY REFERENCE	ORIGIN	LAND BURDENED	BENEFIT TO	COMMENTS
LOTS 3020 - 3022	NON EXTINGUISHMENT OF NATIVE TITLE	SEC 24KA & 238 OF THE NATIVE TITLE ACT 1993		LOTS 3020 - 3022		

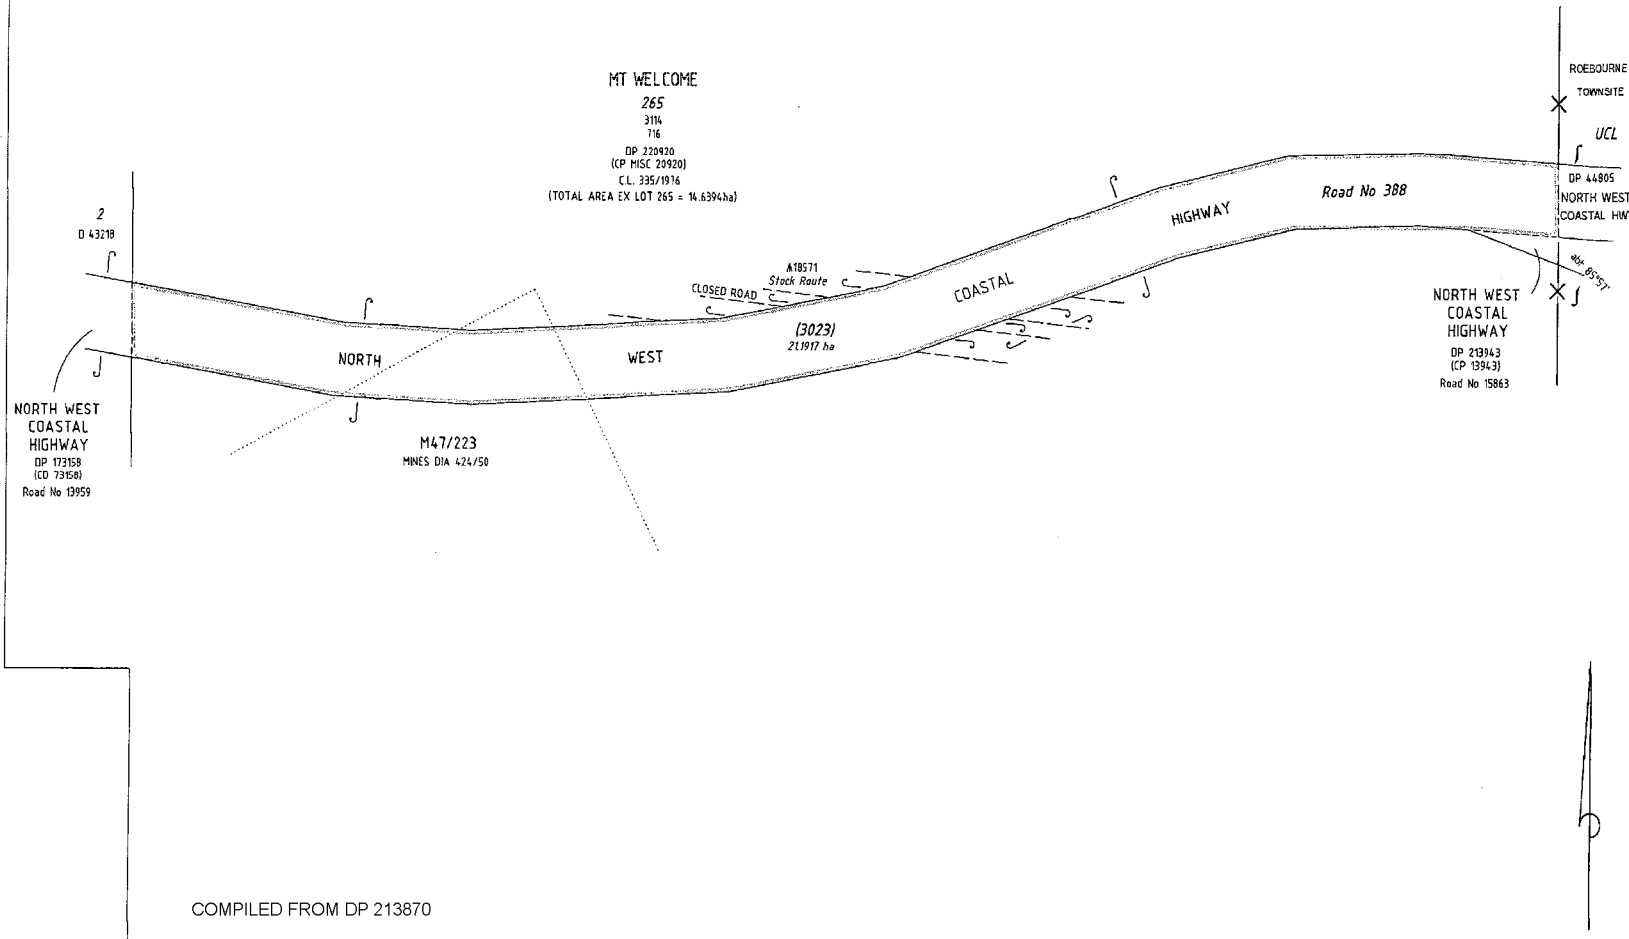

COMPILED FROM DP 213870

TYPE CROWN

PURPOSE ACQUISITION (ROAD)

PLAN OF

ROAD - NORTH WEST COASTAL HIGHWAY (LOT 3023) ROAD WIDENINGS (INSET LOTS 3020 - 3022)

DISTRICT DE WITT

TOWNSITE

FILE 50739/2003

LOCAL AUTHORITY SHIRE OF ROEBOURNE

LOCALITY ROEBOURNE

ON INDEX ROEBOURNE (25) NE & NW

SSA ~~YES~~/NO

FORMER TENURE SEE TABLE ABOVE

FIELD BOOK COMPILED

SCALE: 1:5000 AT A2 SIZE ALL DISTANCES ARE IN METRES

100 0 100 200 300

SURVEYOR'S CERTIFICATE - REG 54

I hereby certify that this plan is accurate and is a correct representation of the-
(a) *survey and/or
(b) *calculations from measurements,
(*Delete if applicable)
undertaken for the purpose of this plan and that it complies with the relevant written law(s) in relation to which it is lodged.

Licensed Surveyor Date

SURVEYOR'S CERTIFICATE - Compiled

I hereby certify that this compiled plan
(a) is a correct and accurate representation of the survey(s) of the subject land; and
(b) is in accordance with the relevant written law in relation to which it is lodged.

Licensed Surveyor Date

SURVEY FIRM

LODGED

DATE

FEE PAID

ASSESS No.

TYPE OF VALIDATION

FULL ALLOT

LEGAL COMPONENT

BOOKET

CERTIFIED CORRECT

E.S.C.

F.B.C.

APPROVED BY WESTERN AUSTRALIAN PLANNING COMMISSION

FILE

EXEMPT FROM WAPC APPROVAL

Delegated Under S.16 P&D Act 1995

DATE

IN ORDER FOR DEALINGS

SUBJECT TO

FOR INSPECTOR OF PLANS & SURVEYS / AUTHORIZED LAND OFFICER DATE

APPROVED

INSPECTOR OF PLANS & SURVEYS / AUTHORIZED LAND OFFICER DATE

Landgate
Western Australian Land Information Authority

DEPOSITED PLAN

EXAMPLE 104.1

SHEET 1 OF 2

VERSION 2

FOR HEADING SEE SHEET 1
FOR INTERESTS AND NOTIFICATIONS SEE SHEET 1

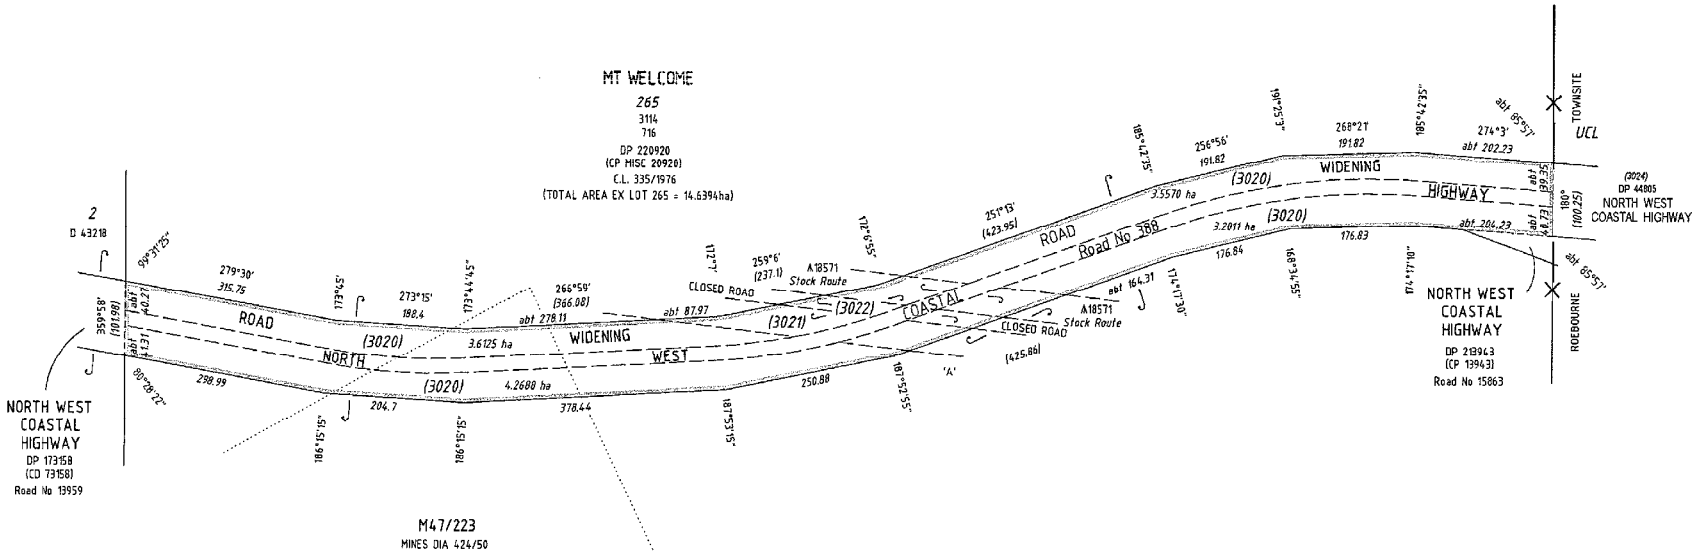

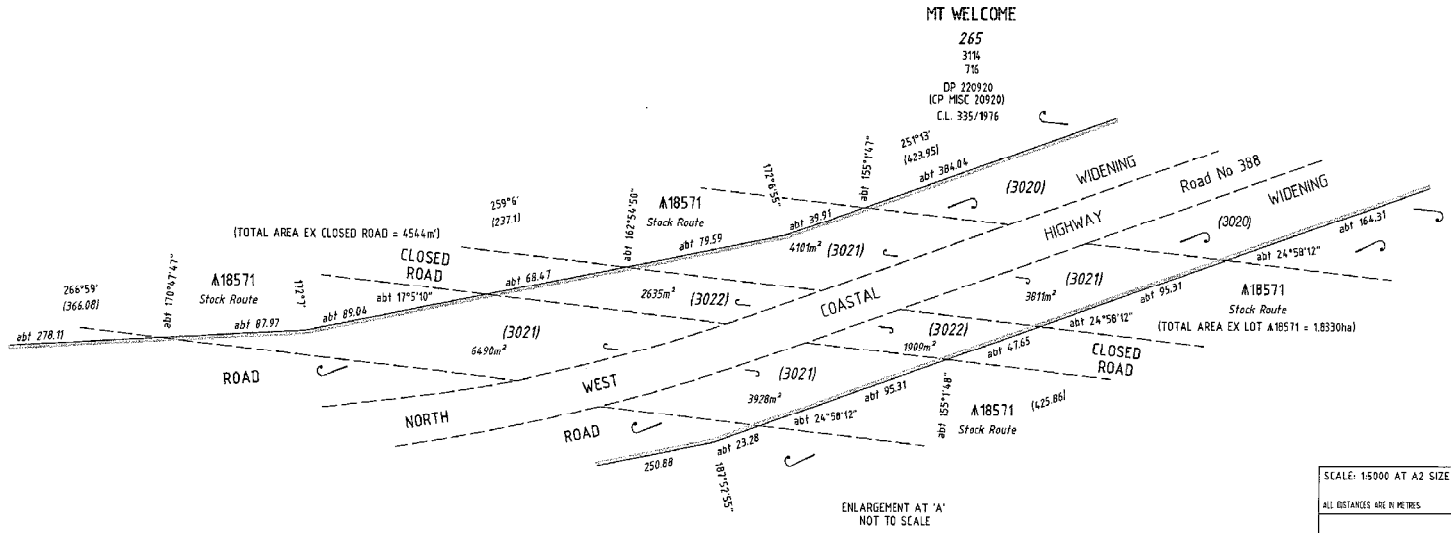

COMPILED FROM DP 213870

DIMENSIONS ON THIS SHEET DERIVED FROM DP 213870 7 SCDB AS AT MARCH 2003

SCALE: 1:5000 AT A2 SIZE
ALL DISTANCES ARE IN METRES

Licensed Surveyor Date

APPROVED BY
WESTERN AUSTRALIAN PLANNING COMMISSION

FILE

Delegated Under S.16 P & D Act 2005

DATE

SHEET 2 OF 2
VERSION 2

Landgate
Western Australian Land Information Authority

DEPOSITED PLAN

EXAMPLE 104.2